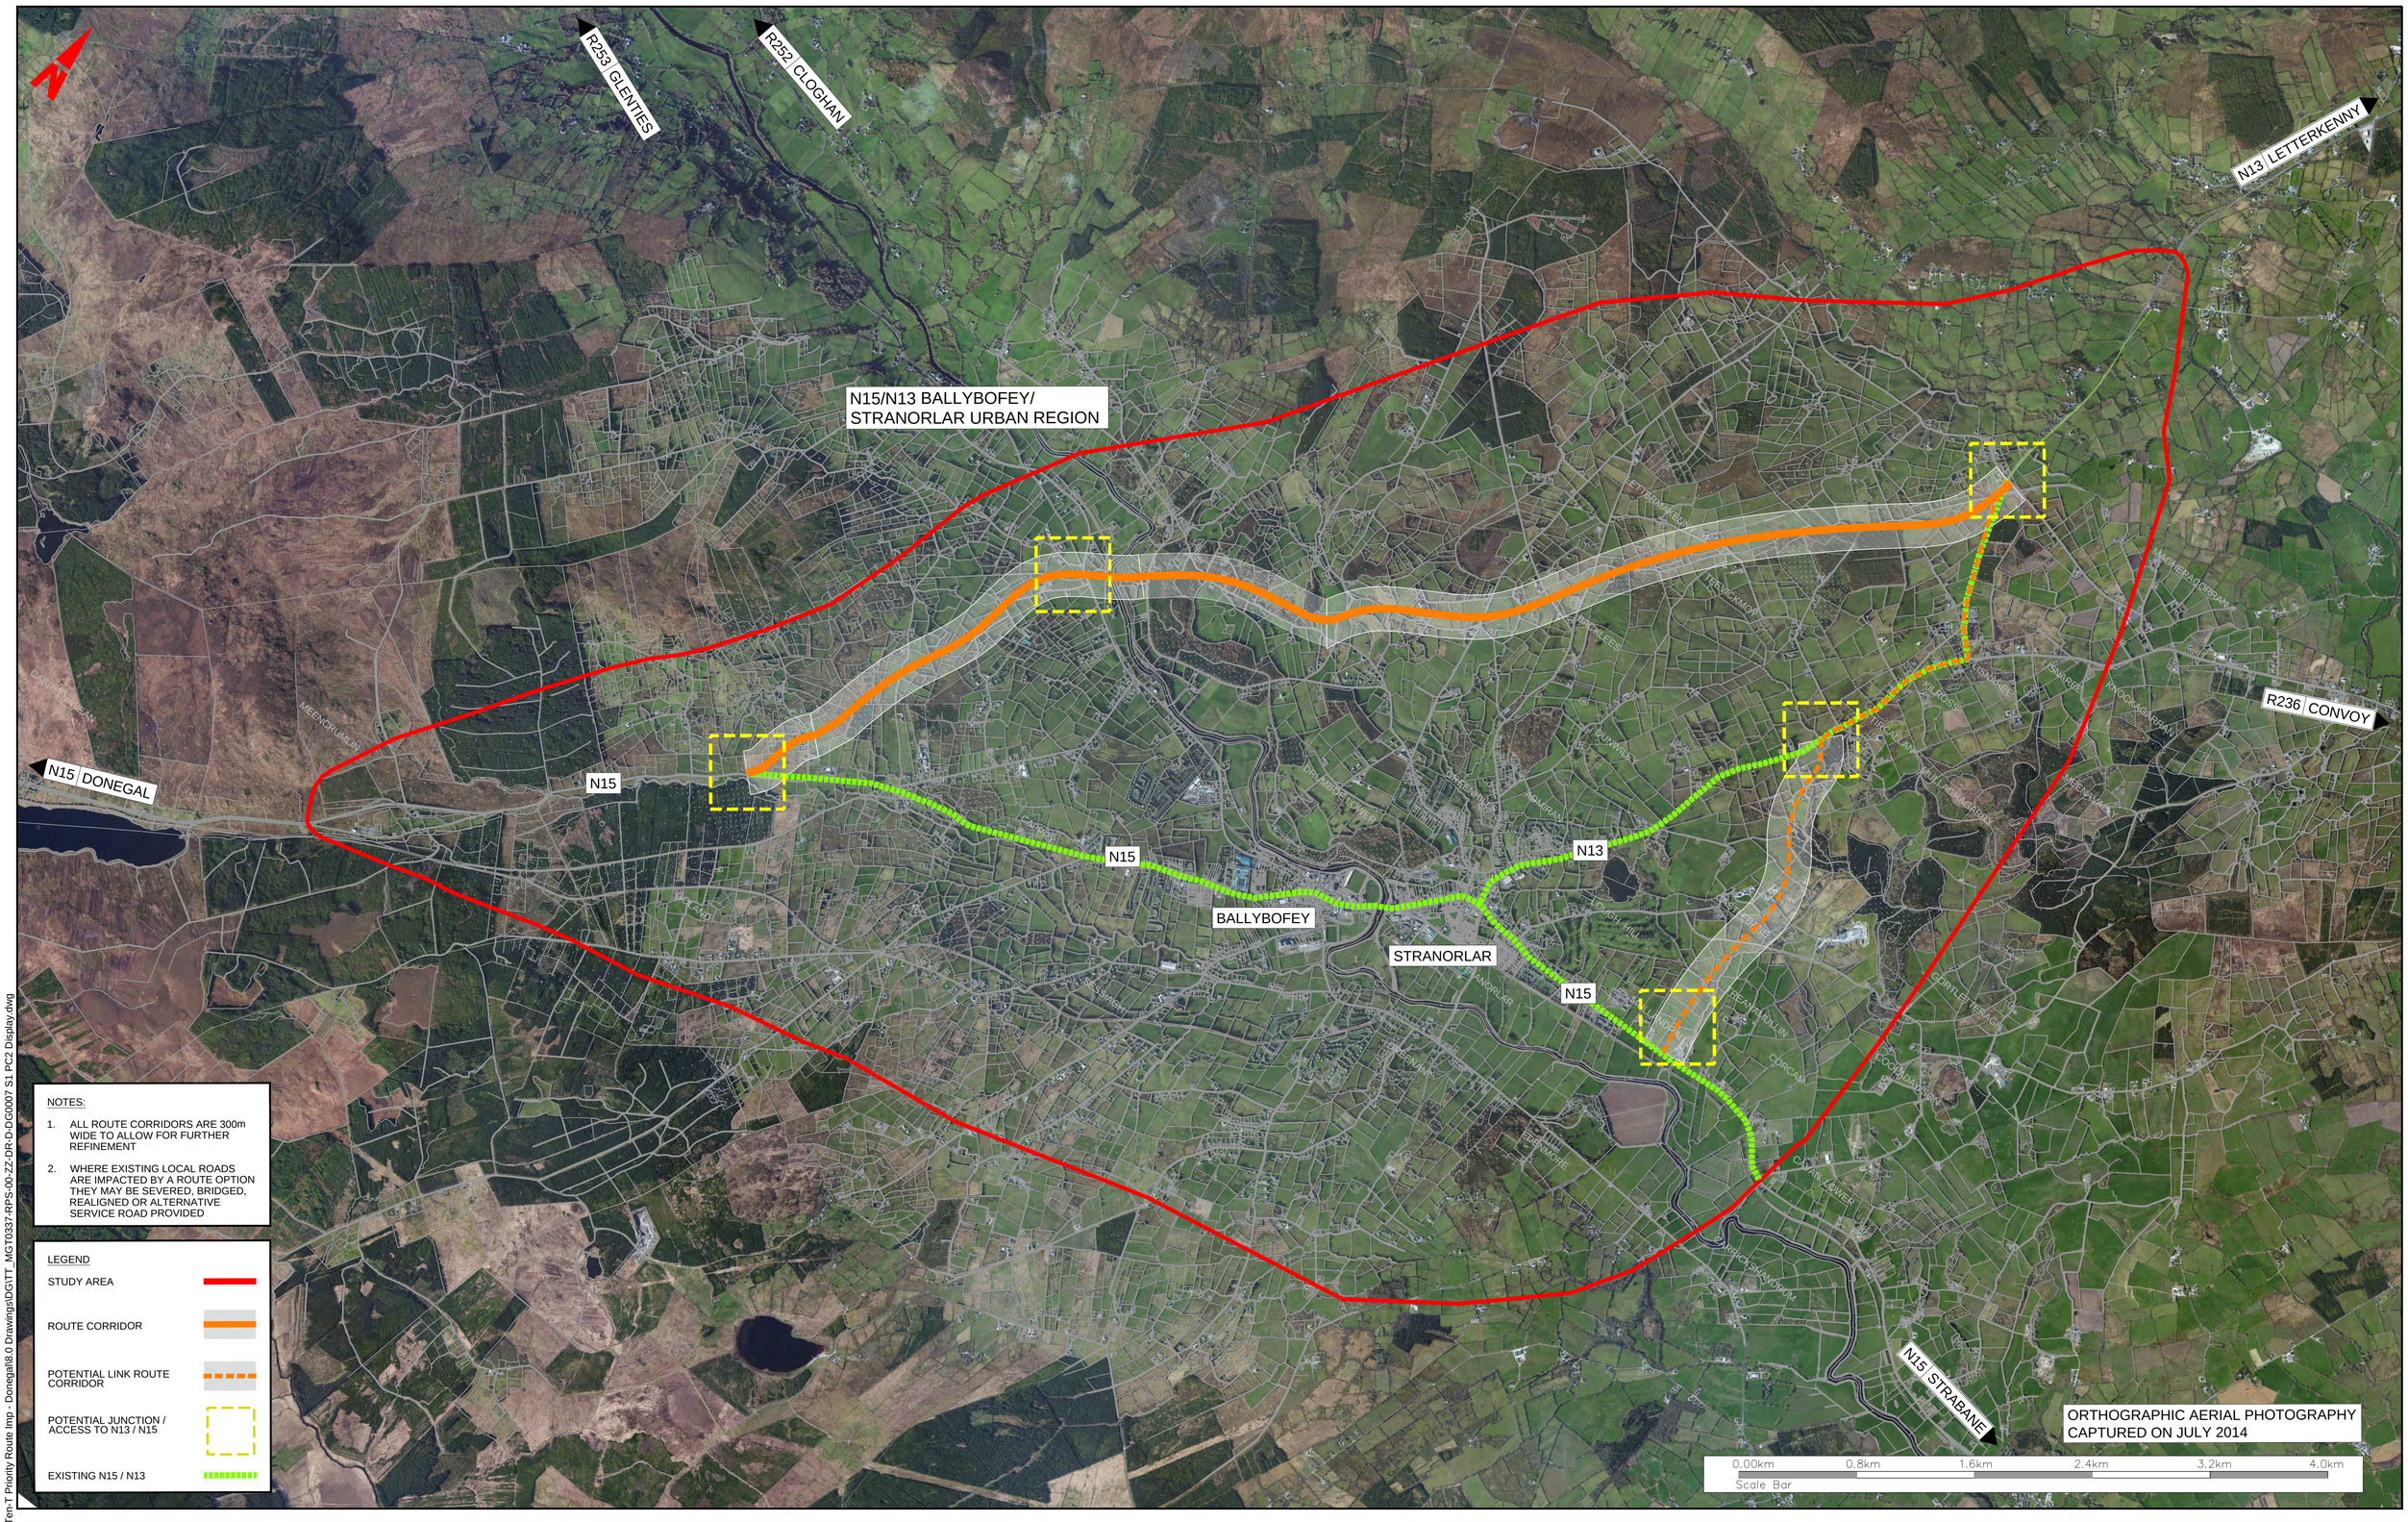


NOTES:

1. ALL ROUTE CORRIDORS ARE 300m WIDE TO ALLOW FOR FURTHER REFINEMENT
2. WHERE EXISTING LOCAL ROADS ARE IMPACTED BY A ROUTE OPTION THEY MAY BE SEVERED, BRIDGED, REALIGNED OR ALTERNATIVE SERVICE ROAD PROVIDED

LEGEND

- STUDY AREA
- ROUTE CORRIDOR
- POTENTIAL LINK ROUTE CORRIDOR
- POTENTIAL JUNCTION / ACCESS TO N13 / N15
- EXISTING N15 / N13

\\galw-btp-file\work\MGT0337 - Ten-T Priority Route Imp - Donegal\8.0 Drawings\DGTT_MGT0337-RPS-00-ZZ-DR-D-DG0007 S1 PC2 Display.dwg

Bonneagar Iompair Éireann
Transport Infrastructure Ireland

Comhairle Contae Dhún na nGall
Donegal County Council

RPS
Lyrr 2, IDA Business & Technology Park, Mervue, Galway
T +353 91 400200
W www.rpsgroup.com/ireland
E ireland@rpsgroup.com

BARRY TRANSPORTATION
Unit 14C, N5 Business Park, Castlebar, Co Mayo, Ireland
Phone: +353 94 906 8950
Email: info@jbbarry.ie

NOTES

DO NOT SCALE, use figured dimensions only.

All levels are referred to Ordnance Survey Datum, Malin Head.

This drawing is the property of the Transport Infrastructure Ireland, Parkgate Business Centre, Parkgate Street, Dublin 8, Ireland. It is a confidential document and must not be copied, used, or its contents divulged without prior written consent. This document should not be relied on or used in circumstances other than those for which it was originally prepared. RPS / Barry Transportation accepts no responsibility for this document to any other party other than the party by whom it was commissioned.

Information including topographical survey, geotechnical investigation and utility detail used in the design have been provided by others.

Rev.	Date	Drawn	Description	Chk'd	Appr.
P02	11.04.18	RK	FOR REVIEW & COMMENT	TP	EC
P01	17.04.18	RK	FOR REVIEW & COMMENT	TP	EC

Project Title: TEN-T Priority Route Improvement Project, Donegal

Drawing Title: SECTION 1 ORANGE ROUTE CORRIDOR

Status: S3

Designed: R. Kenny	Date: APR. 2018	Model File Identifier:	Rev:
Drawn: R. Kenny	Scale @ A1: 1:20 000		
Approved: E.Cox	@ A3: 1:40 000	File Identifier:	P02
Checked: T. Patterson	Sheet: 01 of 06	TT_MGT0337-RPS-00-ZZ-DR-D-DG0007-01	

Copyright Ordnance Survey Ireland. All rights reserved Licence Number **2017/02/CCMA/DonegalCountyCouncil**

R253 GLENTIES

R252 CLOGHAN

N13 LETTERKENNY

N15/N13 BALLYBOFEY/
STRANORLAR URBAN REGION

R236 CONVOY

N15 DONEGAL

N15

N15

BALLYBOFEY

STRANORLAR

N13

N15

N15 STRABANE

ORTHOGRAPHIC AERIAL PHOTOGRAPHY
CAPTURED ON JULY 2014

0.00km 0.8km 1.6km 2.4km 3.2km 4.0km
Scale Bar

NOTES:

1. ALL ROUTE CORRIDORS ARE 300m WIDE TO ALLOW FOR FURTHER REFINEMENT
2. WHERE EXISTING LOCAL ROADS ARE IMPACTED BY A ROUTE OPTION THEY MAY BE SEVERED, BRIDGED, REALIGNED OR ALTERNATIVE SERVICE ROAD PROVIDED

LEGEND

- STUDY AREA
- ROUTE CORRIDOR
- POTENTIAL LINK ROUTE CORRIDOR
- POTENTIAL JUNCTION / ACCESS TO N13 / N15
- EXISTING N15 / N13

\\galw-btp-file\work\MGT0337 - Ten-T Priority Route Imp - Donegal\8.0 Drawings\DGTT_MGT0337-RPS-00-ZZ-DR-D-DG0007 S1 PC2 Display.dwg

Bonneagar Iompair Éireann
Transport Infrastructure Ireland

Comhairle Contae Dhún na nGall
Donegal County Council

RPS
Lyrr 2, IDA Business & Technology Park, Mervue, Galway
T +353 91 400200
W www.rpsgroup.com/ireland
E ireland@rpsgroup.com

BARRY TRANSPORTATION
Unit 14C, N5 Business Park, Castlebar, Co Mayo, Ireland
Phone: +353 94 906 8950
Email: info@jbbarry.ie

NOTES

DO NOT SCALE, use figured dimensions only.

All levels are referred to Ordnance Survey Datum, Malin Head.

This drawing is the property of the Transport Infrastructure Ireland, Parkgate Business Centre, Parkgate Street, Dublin 8, Ireland. It is a confidential document and must not be copied, used, or its contents divulged without prior written consent. This document should not be relied on or used in circumstances other than those for which it was originally prepared. RPS / Barry Transportation accepts no responsibility for this document to any other party other than the party by whom it was commissioned.

Information including topographical survey, geotechnical investigation and utility detail used in the design have been provided by others.

Rev.	Date	Drawn	Description	Chk'd	Appr.
P02	11.04.18	RK	FOR REVIEW & COMMENT	TP	EC
P01	17.04.18	RK	FOR REVIEW & COMMENT	TP	EC

Project Title:
TEN-T Priority Route Improvement Project, Donegal

Drawing Title: SECTION 1
PINK ROUTE CORRIDOR

Status: S3

Designed: R. Kenny	Date: APR. 2018	Model File Identifier:	Rev:
Drawn: R. Kenny	Scale @ A1: 1:20 000		
Approved: E.Cox	@ A3: 1:40 000	File Identifier:	P02
Checked: T. Patterson	Sheet: 02 of 06	TT_MGT0337-RPS-00-ZZ-DR-D-DG0007-02	

Copyright Ordnance Survey Ireland. All rights reserved Licence Number **2017/02/CCMA/DonegalCountyCouncil**

R253 GLENTIES

R252 CLOGHAN

N13 LETTERKENNY

N15/N13 BALLYBOFEY/
STRANORLAR URBAN REGION

R236 CONVOY

N15 DONEGAL

N15

N15

N13

N15

BALLYBOFEY

STRANORLAR

N15 STRABANE

ORTHOGRAPHIC AERIAL PHOTOGRAPHY
CAPTURED ON JULY 2014

0.00km 0.8km 1.6km 2.4km 3.2km 4.0km
Scale Bar

NOTES:

1. ALL ROUTE CORRIDORS ARE 300m WIDE TO ALLOW FOR FURTHER REFINEMENT
2. WHERE EXISTING LOCAL ROADS ARE IMPACTED BY A ROUTE OPTION THEY MAY BE SEVERED, BRIDGED, REALIGNED OR ALTERNATIVE SERVICE ROAD PROVIDED

LEGEND

- STUDY AREA
- ROUTE CORRIDOR
- POTENTIAL LINK ROUTE CORRIDOR
- POTENTIAL JUNCTION / ACCESS TO N13 / N15
- EXISTING N15 / N13

\\galw-btp-file\work\MGT0337 - Ten-T Priority Route Imp - Donegal\8.0 Drawings\DGT\TT_MGT0337-RPS-00-ZZ-DR-D-DG0007 S1 PC2 Display.dwg

Bonneagar Iompair Éireann
Transport Infrastructure Ireland

Comhairle Contae Dhún na nGall
Donegal County Council

RPS
Lyrr 2, IDA Business & Technology Park, Mervue, Galway
T +353 91 400200
W www.rpsgroup.com/ireland
E ireland@rpsgroup.com

BARRY TRANSPORTATION
Unit 14C, N5 Business Park, Castlebar, Co Mayo, Ireland
Phone: +353 94 906 8950
Email: info@jbbarry.ie

NOTES

DO NOT SCALE, use figured dimensions only.

All levels are referred to Ordnance Survey Datum, Malin Head.

This drawing is the property of the Transport Infrastructure Ireland, Parkgate Business Centre, Parkgate Street, Dublin 8, Ireland. It is a confidential document and must not be copied, used, or its contents divulged without prior written consent. This document should not be relied on or used in circumstances other than those for which it was originally prepared. RPS / Barry Transportation accepts no responsibility for this document to any other party other than the party by whom it was commissioned.

Information including topographical survey, geotechnical investigation and utility detail used in the design have been provided by others.

Rev.	Date	Drawn	Description	Chk'd	Appr.
P02	11.04.18	RK	FOR REVIEW & COMMENT	TP	EC
P01	17.04.18	RK	FOR REVIEW & COMMENT	TP	EC


Project Title: TEN-T Priority Route Improvement Project, Donegal

Drawing Title: SECTION 1
PURPLE ROUTE CORRIDOR

Status: S3

Designed: R. Kenny	Date: APR. 2018	Model File Identifier:	Rev:
Drawn: R. Kenny	Scale @ A1: 1:20 000		
Approved: E.Cox	@ A3: 1:40 000	File Identifier:	P02
Checked: T. Patterson	Sheet: 03 of 06	TT_MGT0337-RPS-00-ZZ-DR-D-DG0007-03	

Copyright Ordnance Survey Ireland. All rights reserved Licence Number **2017/02/CCMA/DonegalCountyCouncil**

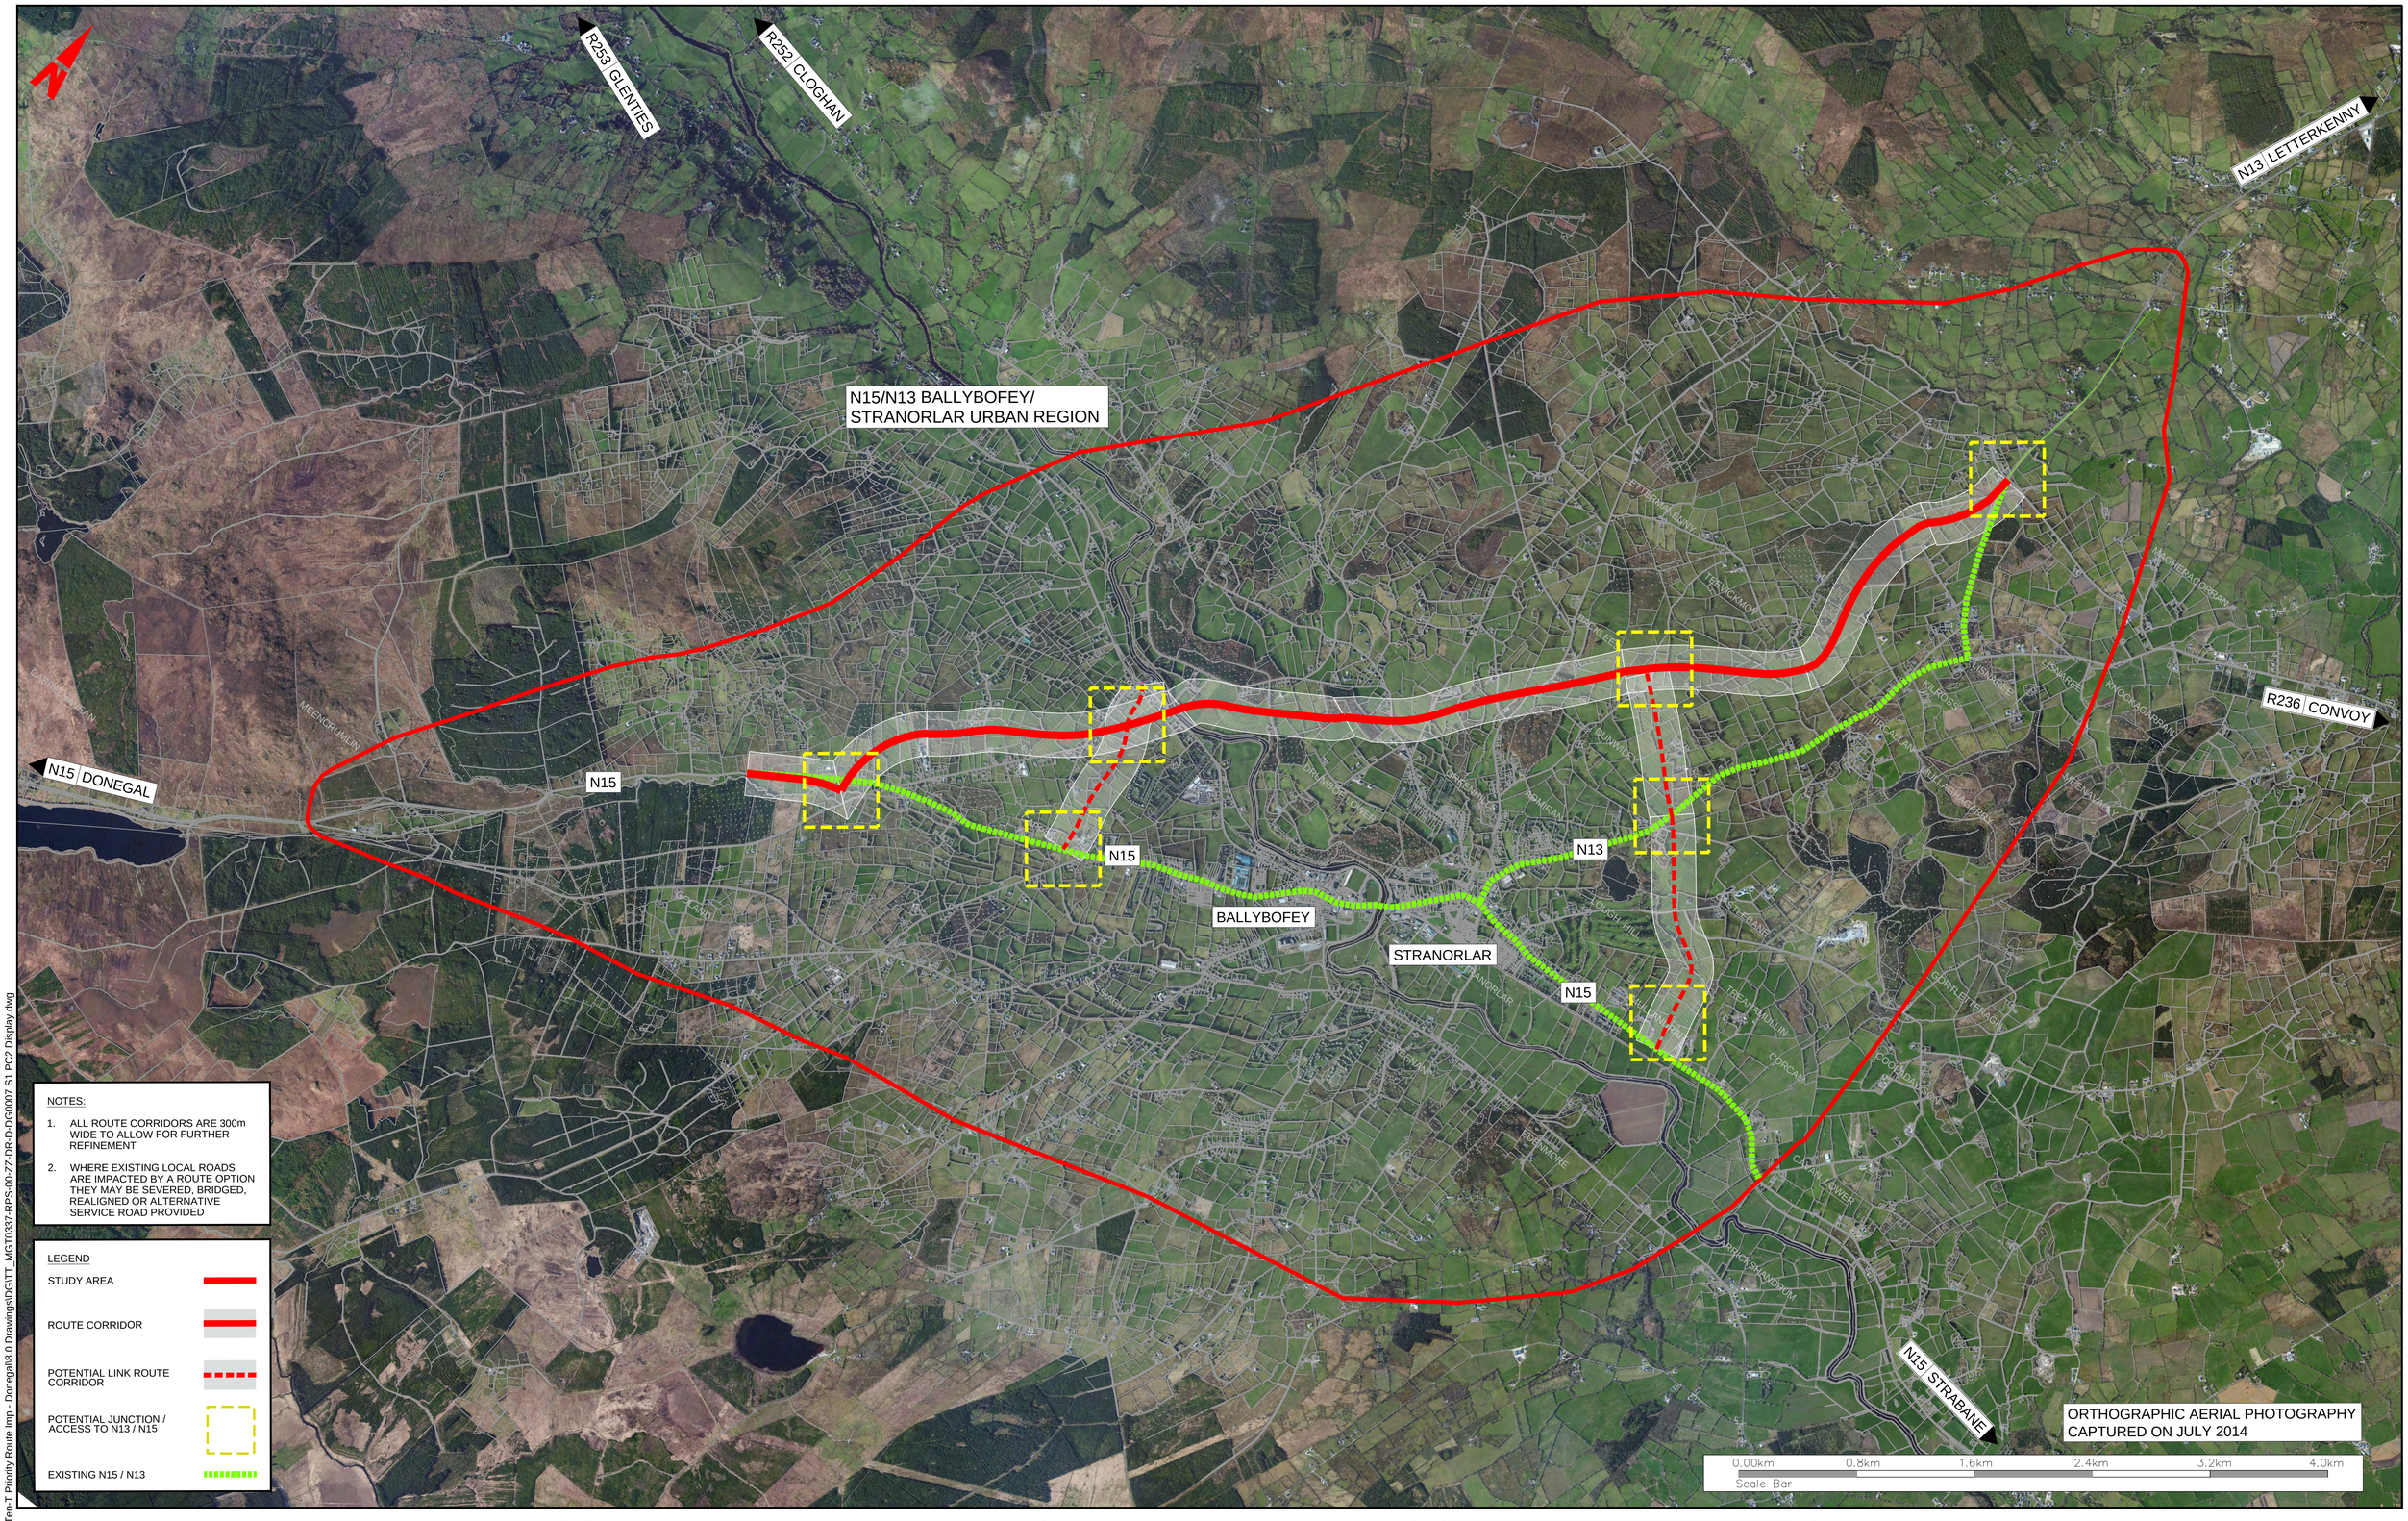

NOTES:

1. ALL ROUTE CORRIDORS ARE 300m WIDE TO ALLOW FOR FURTHER REFINEMENT
2. WHERE EXISTING LOCAL ROADS ARE IMPACTED BY A ROUTE OPTION THEY MAY BE SEVERED, BRIDGED, REALIGNED OR ALTERNATIVE SERVICE ROAD PROVIDED

LEGEND

- STUDY AREA
- ROUTE CORRIDOR
- POTENTIAL LINK ROUTE CORRIDOR
- POTENTIAL JUNCTION / ACCESS TO N13 / N15
- EXISTING N15 / N13

\\galw-blp-file\work\MGT0337 - Ten-T Priority Route Imp - Donegal\8.0 Drawings\DG\TT_MGT0337-RPS-00-ZZ-DR-D-DG0007 S1 PC2 Display.dwg

Bonneagar Iompair Éireann
Transport Infrastructure Ireland

Comhairle Contae Dhún na nGall
Donegal County Council

RPS
Lyrr 2, IDA Business & Technology Park, Mervue, Galway
T +353 91 400200
W www.rpsgroup.com/ireland
E ireland@rpsgroup.com

BARRY TRANSPORTATION
Unit 14C, N5 Business Park, Castlebar, Co Mayo, Ireland
Phone: +353 94 906 8950
Email: info@jbbarry.ie

NOTES

DO NOT SCALE, use figured dimensions only.

All levels are referred to Ordnance Survey Datum, Malin Head.

This drawing is the property of the Transport Infrastructure Ireland, Parkgate Business Centre, Parkgate Street, Dublin 8, Ireland. It is a confidential document and must not be copied, used, or its contents divulged without prior written consent. This document should not be relied on or used in circumstances other than those for which it was originally prepared. RPS / Barry Transportation accepts no responsibility for this document to any other party other than the party by whom it was commissioned.

Information including topographical survey, geotechnical investigation and utility detail used in the design have been provided by others.

Rev.	Date	Drawn	Description	Chk'd	Appr.
P02	11.04.18	RK	FOR REVIEW & COMMENT	TP	EC
P01	17.04.18	RK	FOR REVIEW & COMMENT	TP	EC

Project Title: TEN-T Priority Route Improvement Project, Donegal

Drawing Title: SECTION 1 RED ROUTE CORRIDOR

Status: S3


Designed: R. Kenny | Date: APR. 2018 | Model File Identifier:

Drawn: R. Kenny | Scale @ A1: 1:20 000 | Rev: P02

Approved: E.Cox | @ A3: 1:40 000

Checked: T. Patterson | Sheet: 04 of 06 | File Identifier: TT_MGT0337-RPS-00-ZZ-DR-D-DG0007-04

Copyright Ordnance Survey Ireland. All rights reserved Licence Number **2017/02/CCMA/DonegalCountyCouncil**

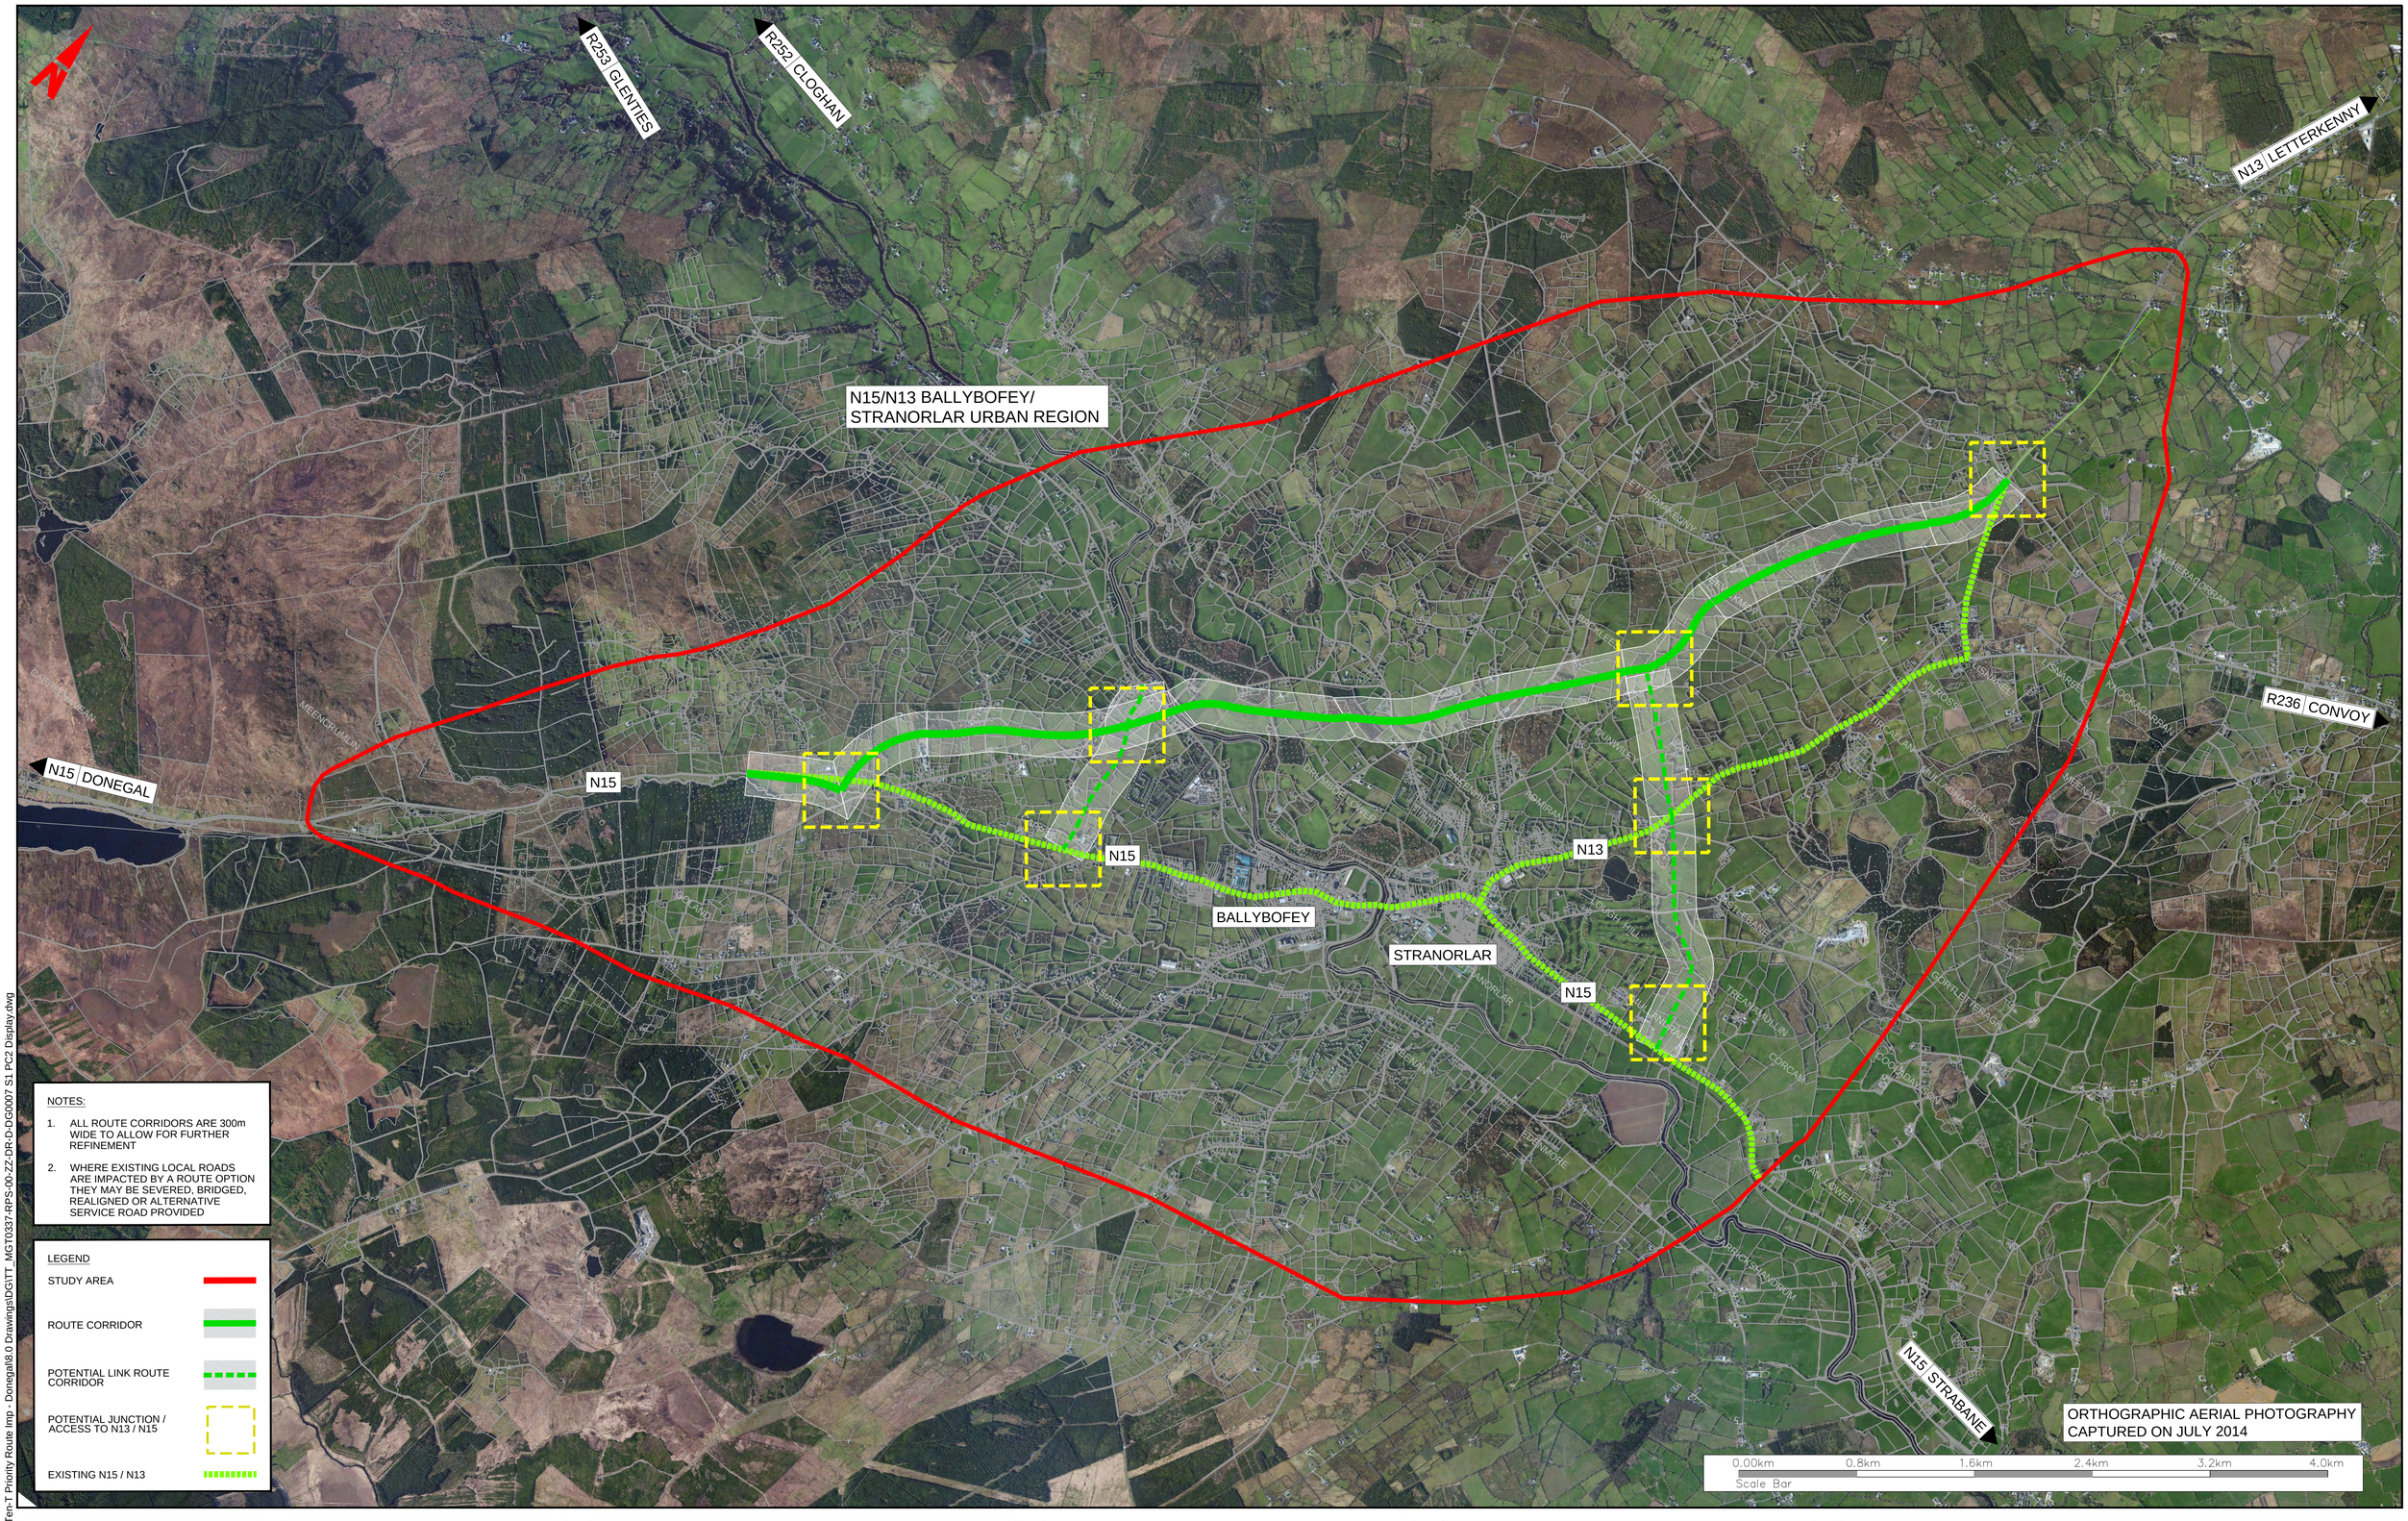

NOTES:

1. ALL ROUTE CORRIDORS ARE 300m WIDE TO ALLOW FOR FURTHER REFINEMENT
2. WHERE EXISTING LOCAL ROADS ARE IMPACTED BY A ROUTE OPTION THEY MAY BE SEVERED, BRIDGED, REALIGNED OR ALTERNATIVE SERVICE ROAD PROVIDED

LEGEND

- STUDY AREA
- ROUTE CORRIDOR
- POTENTIAL LINK ROUTE CORRIDOR
- POTENTIAL JUNCTION / ACCESS TO N13 / N15
- EXISTING N15 / N13

\\galw-blp-file\work\MGT0337 - Ten-T Priority Route Imp - Donegal\8.0 Drawings\DG\TT_MGT0337-RPS-00-ZZ-DR-D-DG0007 S1 PC2 Display.dwg

Bonneagar Iompair Éireann
Transport Infrastructure Ireland

Comhairle Contae Dhún na nGall
Donegal County Council

RPS
Lyrr 2, IDA Business & Technology Park, Mervue, Galway
T +353 91 400200
W www.rpsgroup.com/ireland
E ireland@rpsgroup.com

BARRY TRANSPORTATION
Unit 14C, N5 Business Park, Castlebar, Co Mayo, Ireland
Phone: +353 94 906 8950
Email: info@jbbarry.ie

NOTES

DO NOT SCALE, use figured dimensions only.

All levels are referred to Ordnance Survey Datum, Malin Head.

This drawing is the property of the Transport Infrastructure Ireland, Parkgate Business Centre, Parkgate Street, Dublin 8, Ireland. It is a confidential document and must not be copied, used, or its contents divulged without prior written consent. This document should not be relied on or used in circumstances other than those for which it was originally prepared. RPS / Barry Transportation accepts no responsibility for this document to any other party other than the party by whom it was commissioned.

Information including topographical survey, geotechnical investigation and utility detail used in the design have been provided by others.

Rev.	Date	Drawn	Description	Chk'd	Appr.
P02	11.04.18	RK	FOR REVIEW & COMMENT	TP	EC
P01	17.04.18	RK	FOR REVIEW & COMMENT	TP	EC

Project Title: TEN-T Priority Route Improvement Project, Donegal

Drawing Title: SECTION 1 GREEN ROUTE CORRIDOR

Status: S3


Designed: R. Kenny | Date: APR. 2018 | Model File Identifier:

Drawn: R. Kenny | Scale @ A1: 1:20 000 | Rev: P02

Approved: E.Cox | @ A3: 1:40 000

Checked: T. Patterson | Sheet: 05 of 06 | File Identifier: TT_MGT0337-RPS-00-ZZ-DR-D-DG0007-05

Copyright Ordnance Survey Ireland. All rights reserved Licence Number ***2017/02/CCMA/DonegalCountyCouncil***

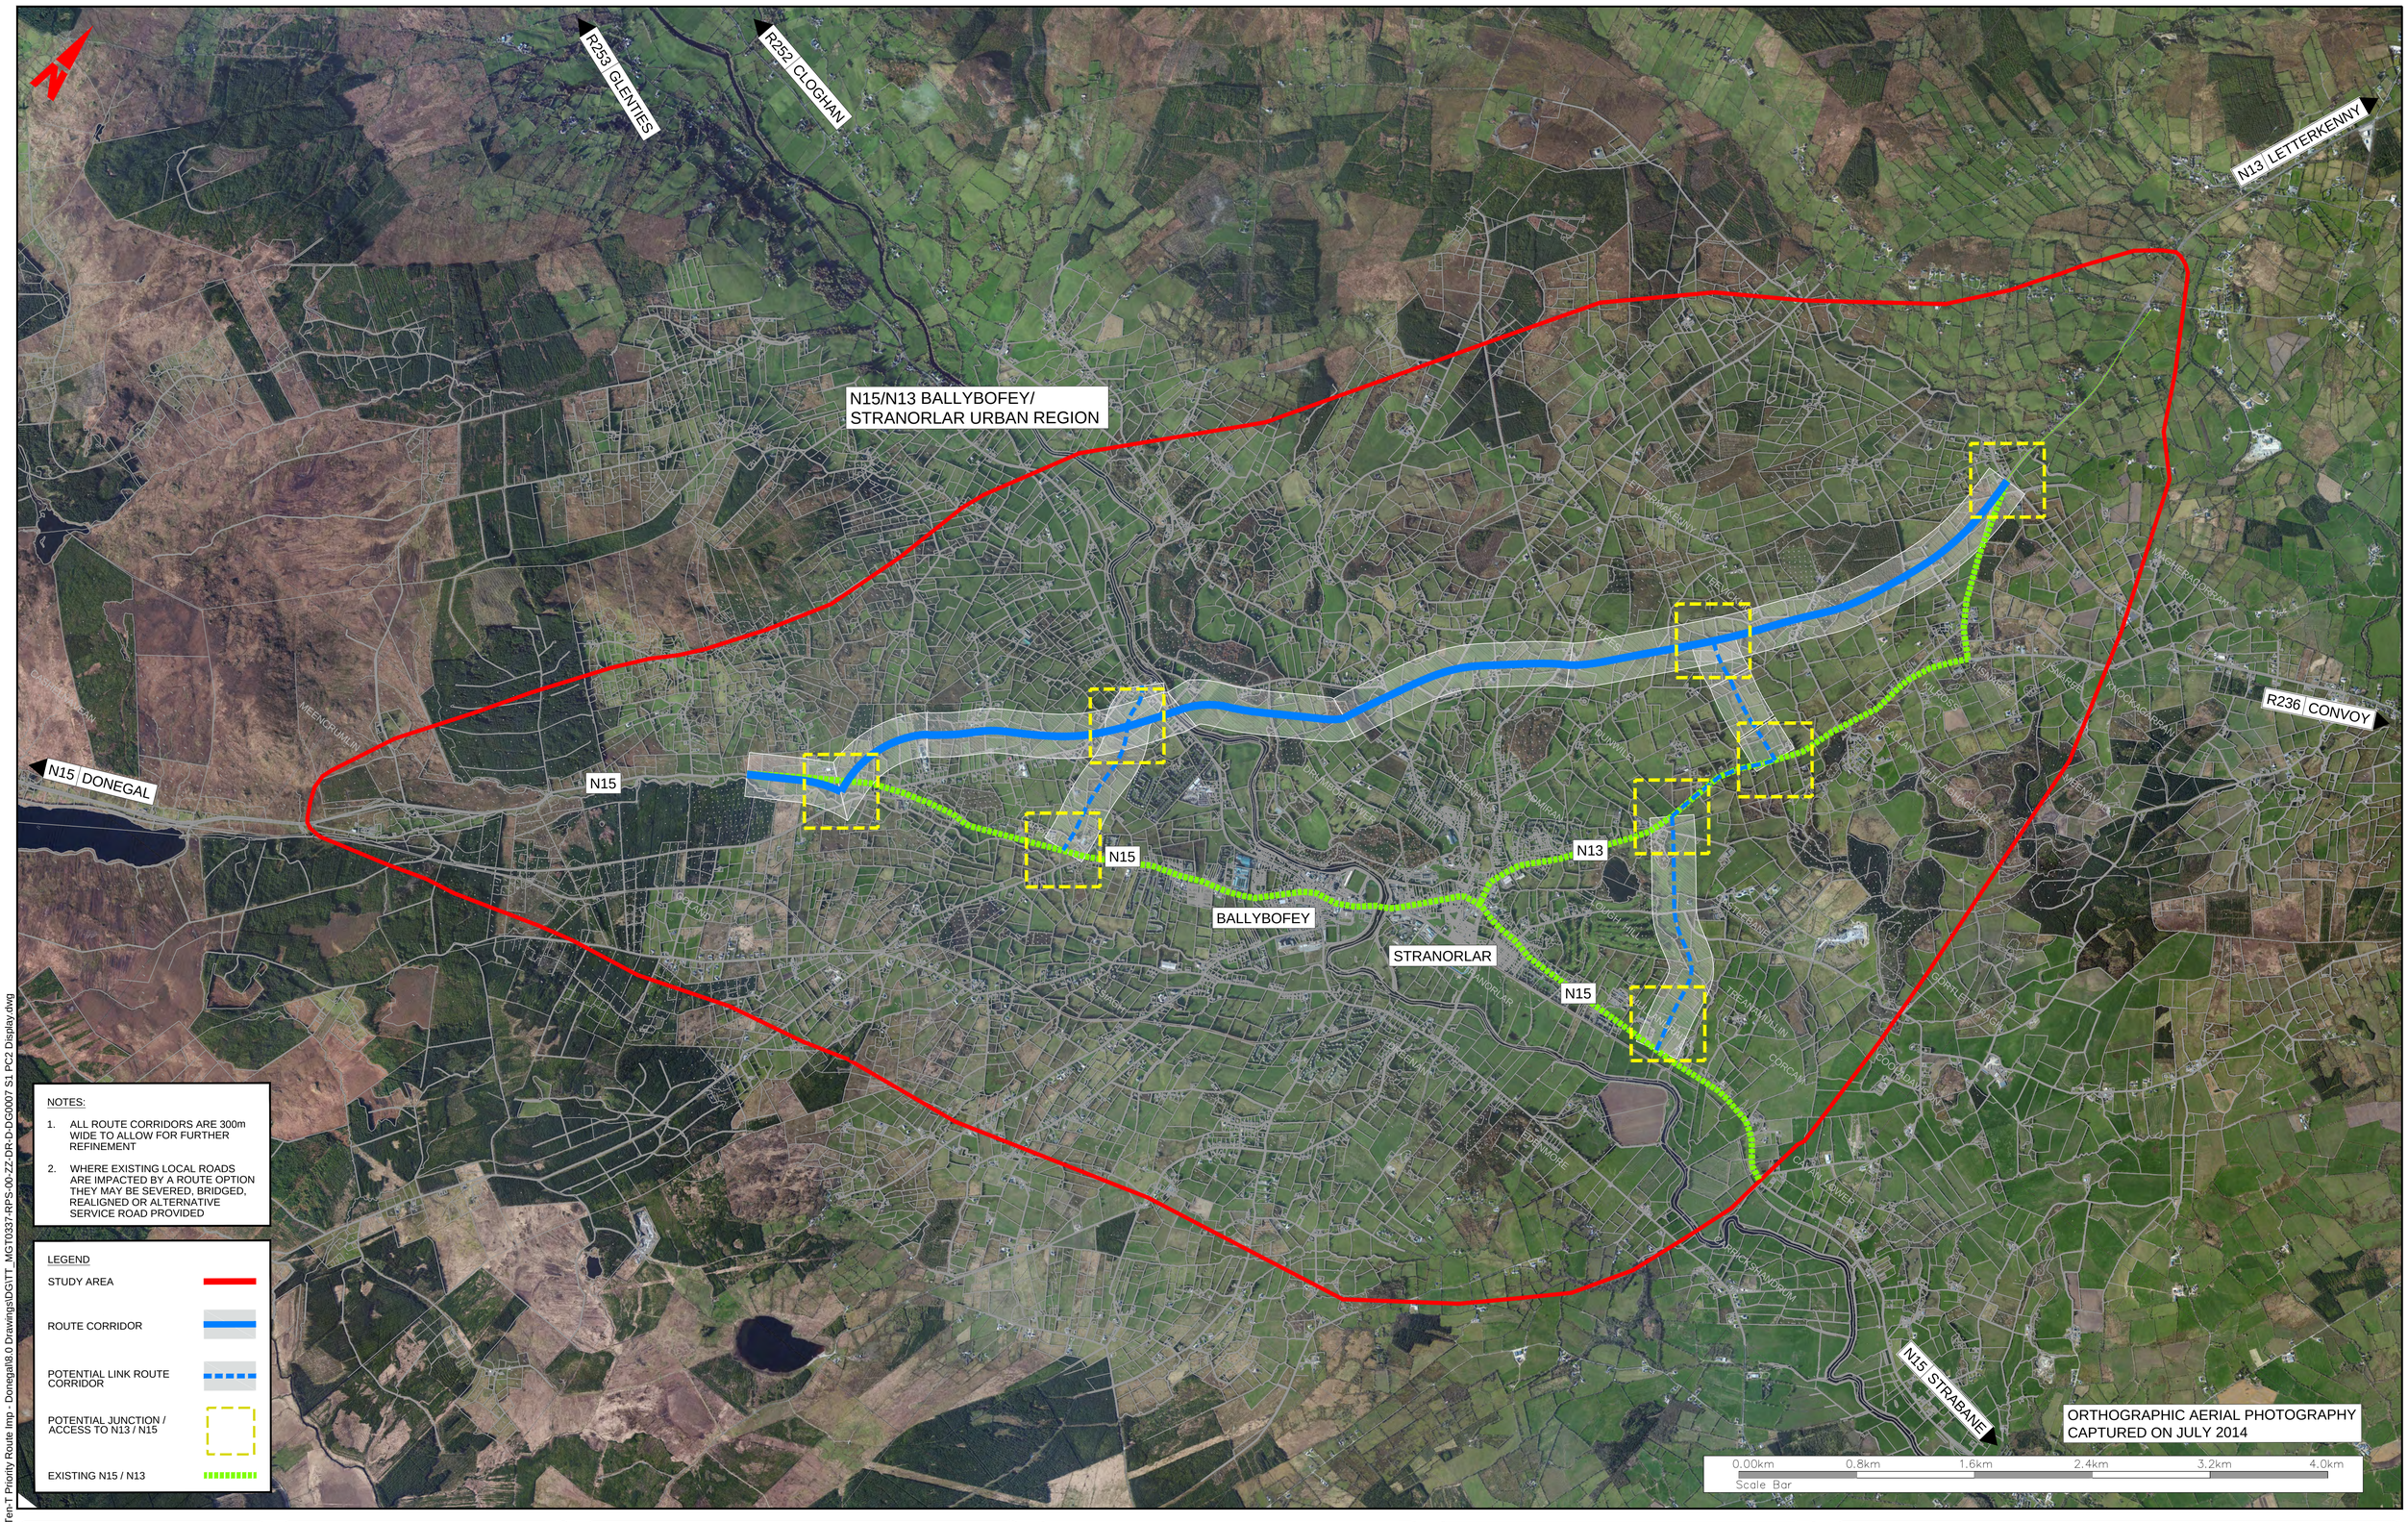

NOTES:

1. ALL ROUTE CORRIDORS ARE 300m WIDE TO ALLOW FOR FURTHER REFINEMENT
2. WHERE EXISTING LOCAL ROADS ARE IMPACTED BY A ROUTE OPTION THEY MAY BE SEVERED, BRIDGED, REALIGNED OR ALTERNATIVE SERVICE ROAD PROVIDED

LEGEND

- STUDY AREA
- ROUTE CORRIDOR
- POTENTIAL LINK ROUTE CORRIDOR
- POTENTIAL JUNCTION / ACCESS TO N13 / N15
- EXISTING N15 / N13

\\galw-btp-file\work\MGT0337 - Ten-T Priority Route Imp - Donegal\8.0 Drawings\DGTT_MGT0337-RPS-00-ZZ-DR-D-DG0007 S1 PC2 Display.dwg

Bonneagar Iompair Éireann
Transport Infrastructure Ireland

Comhairle Contae Dhún na nGall
Donegal County Council

RPS
Lyrr 2, IDA Business & Technology Park, Mervue, Galway
T +353 91 400200
W www.rpsgroup.com/ireland
E ireland@rpsgroup.com

BARRY TRANSPORTATION
Unit 14C, N5 Business Park, Castlebar, Co Mayo, Ireland
Phone: +353 94 906 8950
Email: info@jbbarry.ie

NOTES

DO NOT SCALE, use figured dimensions only.

All levels are referred to Ordnance Survey Datum, Malin Head.

This drawing is the property of the Transport Infrastructure Ireland, Parkgate Business Centre, Parkgate Street, Dublin 8, Ireland. It is a confidential document and must not be copied, used, or its contents divulged without prior written consent. This document should not be relied on or used in circumstances other than those for which it was originally prepared. RPS / Barry Transportation accepts no responsibility for this document to any other party other than the party by whom it was commissioned.

Information including topographical survey, geotechnical investigation and utility detail used in the design have been provided by others.

Rev.	Date	Drawn	Description	Chk'd	Appr.
P02	11.04.18	RK	FOR REVIEW & COMMENT	TP	EC
P01	17.04.18	RK	FOR REVIEW & COMMENT	TP	EC

Project Title: TEN-T Priority Route Improvement Project, Donegal

Drawing Title: SECTION 1 BLUE ROUTE CORRIDOR

Status: S3

Designed: R. Kenny	Date: APR. 2018	Model File Identifier:	Rev:
Drawn: R. Kenny	Scale @ A1: 1:20 000		
Approved: E.Cox	@ A3: 1:40 000	File Identifier:	P02
Checked: T. Patterson	Sheet: 06 of 06	TT_MGT0337-RPS-00-ZZ-DR-D-DG0007-06	

Copyright Ordnance Survey Ireland. All rights reserved Licence Number **2017/02/CCMA/DonegalCountyCouncil**