TEN-T PRIORITY ROUTE IMPROVEMENT PROJECT, DONEGAL

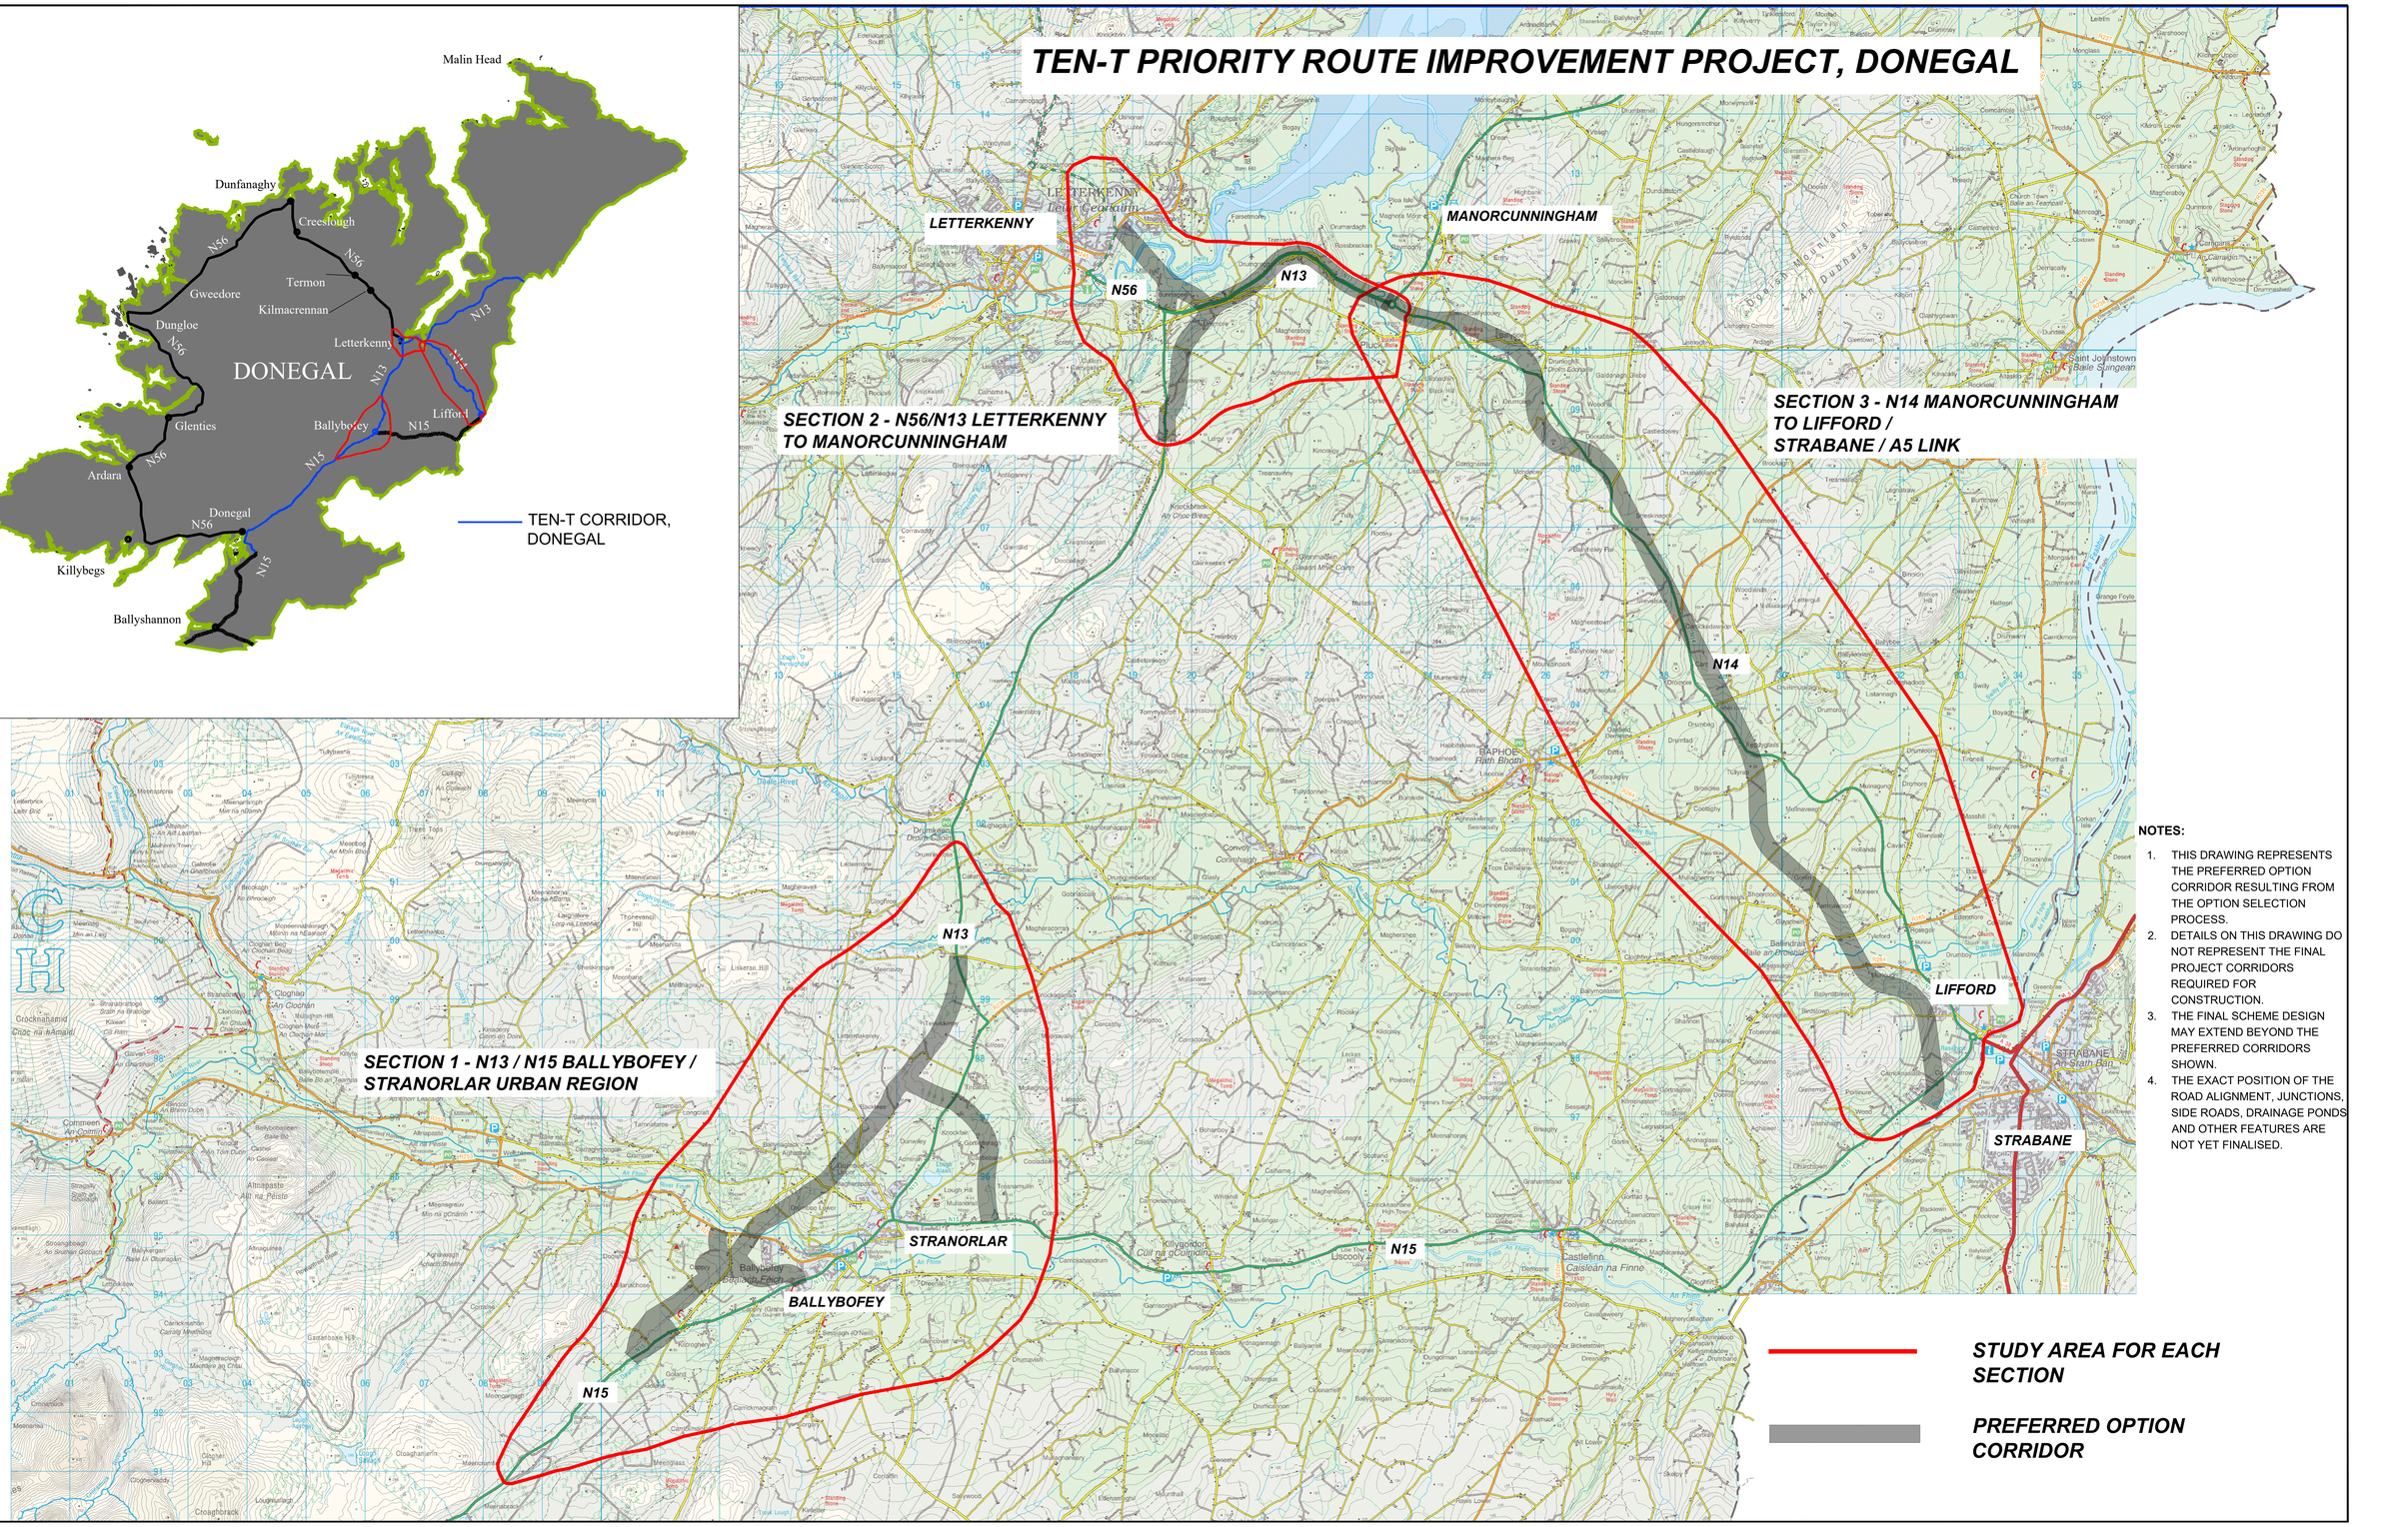

NOTES:

1. THIS DRAWING REPRESENTS THE PREFERRED OPTION CORRIDOR RESULTING FROM THE OPTION SELECTION PROCESS.
2. DETAILS ON THIS DRAWING DO NOT REPRESENT THE FINAL PROJECT CORRIDORS REQUIRED FOR CONSTRUCTION.
3. THE FINAL SCHEME DESIGN MAY EXTEND BEYOND THE PREFERRED CORRIDORS SHOWN.
4. THE EXACT POSITION OF THE ROAD ALIGNMENT, JUNCTIONS, SIDE ROADS, DRAINAGE PONDS AND OTHER FEATURES ARE NOT YET FINALISED.

R:\MGT\0337 - Ten-T Priority Route Imp - Donegal\6.x Project Directories\32.0 Preferred Option corridor from Barrys\TT_Y16112-BT-PO-GEN-ZZ -DR-CH-00101 Preferred_Option_Public_Display.dwg

Bonneagar Iompair Éireann
Transport Infrastructure Ireland

Comhairle Contae Dhún na nGall
Donegal County Council

RPS
Lyrr 2, IDA Business & Technology Park, Mervue, Galway
T +353 91 400200
W www.rpsgroup.com/ireland
E ireland@rpsgroup.com

BARRY TRANSPORTATION
Unit 14C, N5 Business Park, Castlebar, Co Mayo, Ireland
Phone: +353 94 906 8950
Email: info@jbbarry.ie

Co-financed by the Connecting Europe Facility of the European Union

NOTES

DO NOT SCALE, use figured dimensions only. All levels are referred to Ordnance Survey Datum, Malin Head.

This drawing is the property of the Donegal County Council. It is a confidential document and must not be copied, used, or its contents divulged without prior written consent. This document should not be relied on or used in circumstances other than those for which it was originally prepared. RPS Barry Transportation accepts no responsibility for this document to any other party other than the party by whom it was commissioned.

Rev.	Date	Drawn	Description	Chk'd	Appr.
P01	Dec 19	LRB/SS	PUBLIC DISPLAY	EC	ED

Project Title: TEN-T PRIORITY ROUTE IMPROVEMENT PROJECT, DONEGAL

Drawing Title: PREFERRED OPTION CORRIDOR

Status: S4

Designed: TP/EC/ED	Date: DEC '19	Model File Identifier:	Rev: P01
Drawn: LRB/SS	Scale: NTS		
Approved: ED	NTS	File Identifier: TT_Y16112-BT-PO-GEN-ZZ -DR-CH-00101	
Checked: EC	Sheet: 1 of 1		

Copyright Ordnance Survey Ireland. All rights reserved Licence Number **2017/02/CCMA/DonegalCountyCouncil**