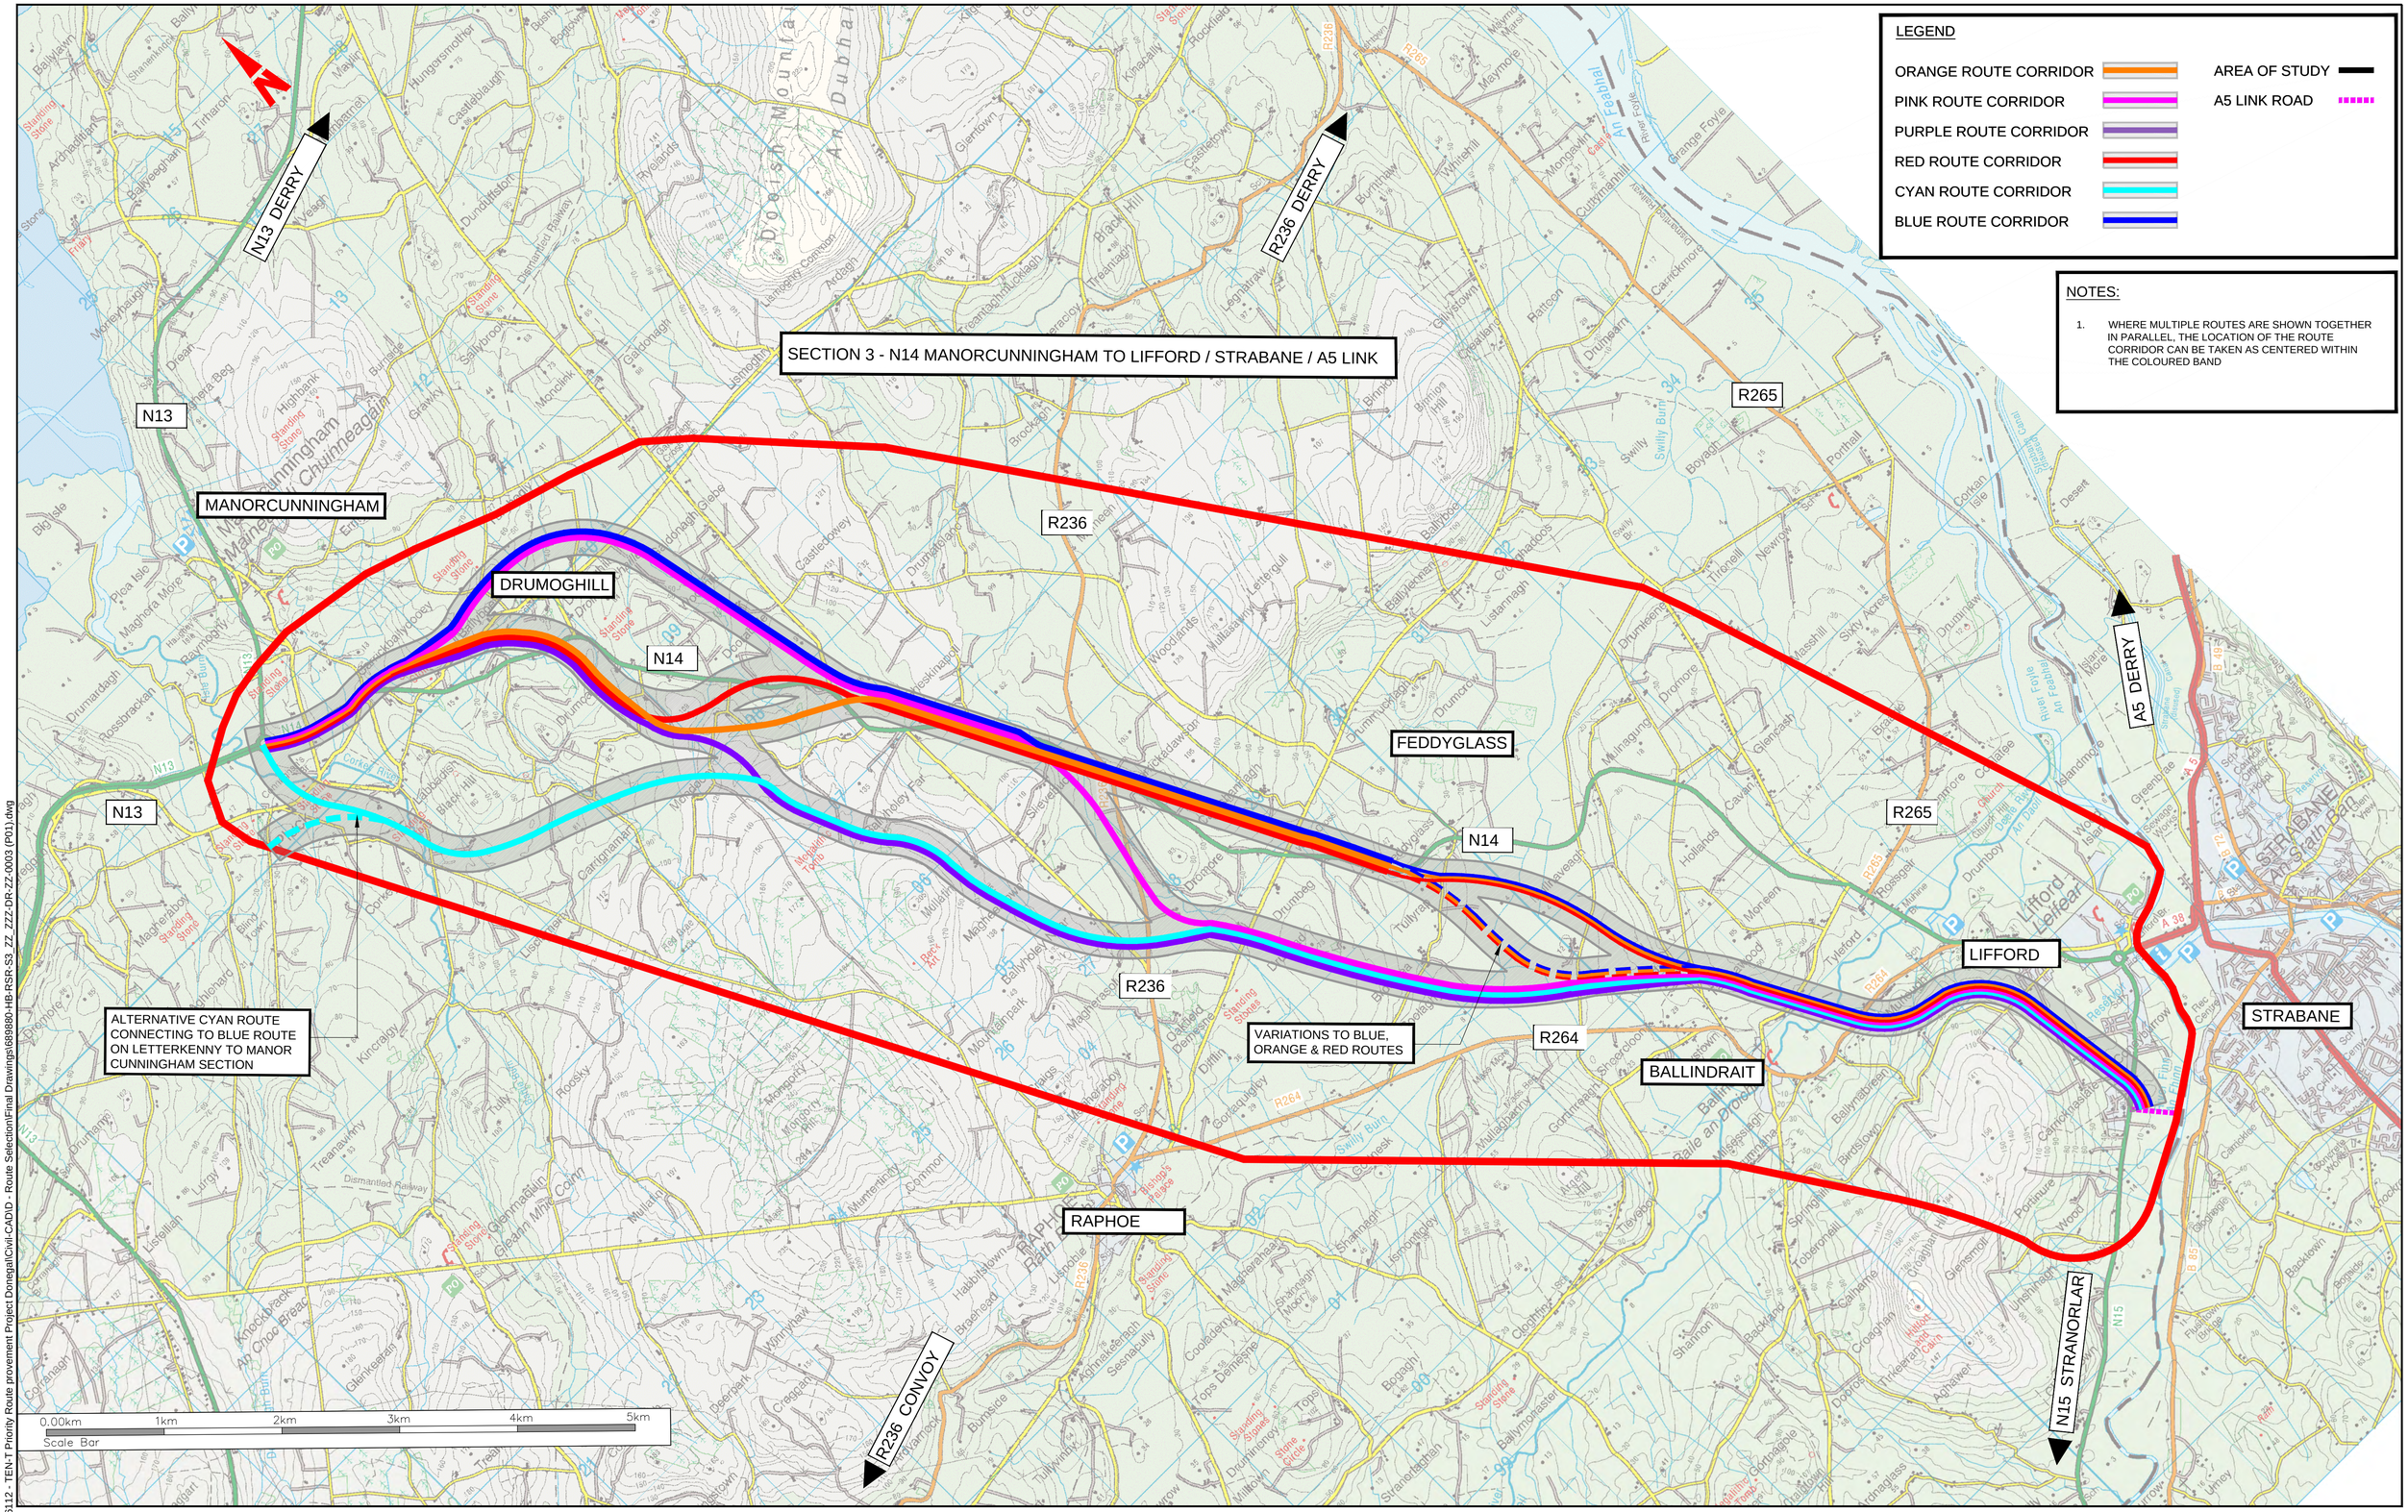

X:\Halcrow\Barry\Y16 Projects\Y16112 - TEN-T Priority Route provement Project Donegal\Civil-CAD\D - Route Selection\Final Drawings\6898880-HB-RSR-S3_ZZ_ZZZ-DR-ZZ-0003 (P01).dwg

Bonneagar Iompair Éireann
Transport Infrastructure Ireland

Comhairle Contae Dhún na nGall
Donegal County Council

RPS
Lyrr 2, IDA Business & Technology Park, Mervue, Galway
T +353 91 400200
W www.rpsgroup.com/ireland
E ireland@rpsgroup.com

BARRY TRANSPORTATION
Unit 14C, N5 Business Park, Castlebar, Co Mayo, Ireland
Phone: +353 94 906 8950
Email: info@jbbarry.ie

NOTES

DO NOT SCALE, use figured dimensions only.

All levels are referred to Ordnance Survey Datum, Malin Head.

This drawing is the property of the Transport Infrastructure Ireland, Parkgate Business Centre, Parkgate Street, Dublin 8, Ireland. It is a confidential document and must not be copied, used, or its contents divulged without prior written consent. This document should not be relied on or used in circumstances other than those for which it was originally prepared. RPS Barry Transportation accepts no responsibility for this document to any other party other than the party by whom it was commissioned.

Information including topographical survey, geotechnical investigation and utility detail used in the design have been provided by others.

Rev.	Date	Drawn	Description	Chk'd	Appr.
P01	11/04/18	JH	FOR PUBLIC CONSULTATION	EC	ED

Project Title: TEN-T PRIORITY ROUTE IMPROVEMENT PROJECT, DONEGAL

Drawing Title: N14 MANORCUNNINGHAM TO LIFFORD/STRABANE/A5 LINK STAGE 2 - ROUTE CORRIDORS

Status: S0

Designed: EC	Date: MAR 18	Model File Identifier:	Rev: P01
Drawn: JH	Scale: 1:25000 @A1		
Approved: ED		File Identifier:	
Checked: EC	Sheet: 1 of 1	6989880-HB-RSR-S3_ZZ_ZZZ_DR_ZZ-0003	

Copyright Ordnance Survey Ireland. All rights reserved Licence Number **2017/02/CCMA/DonegalCountyCouncil**